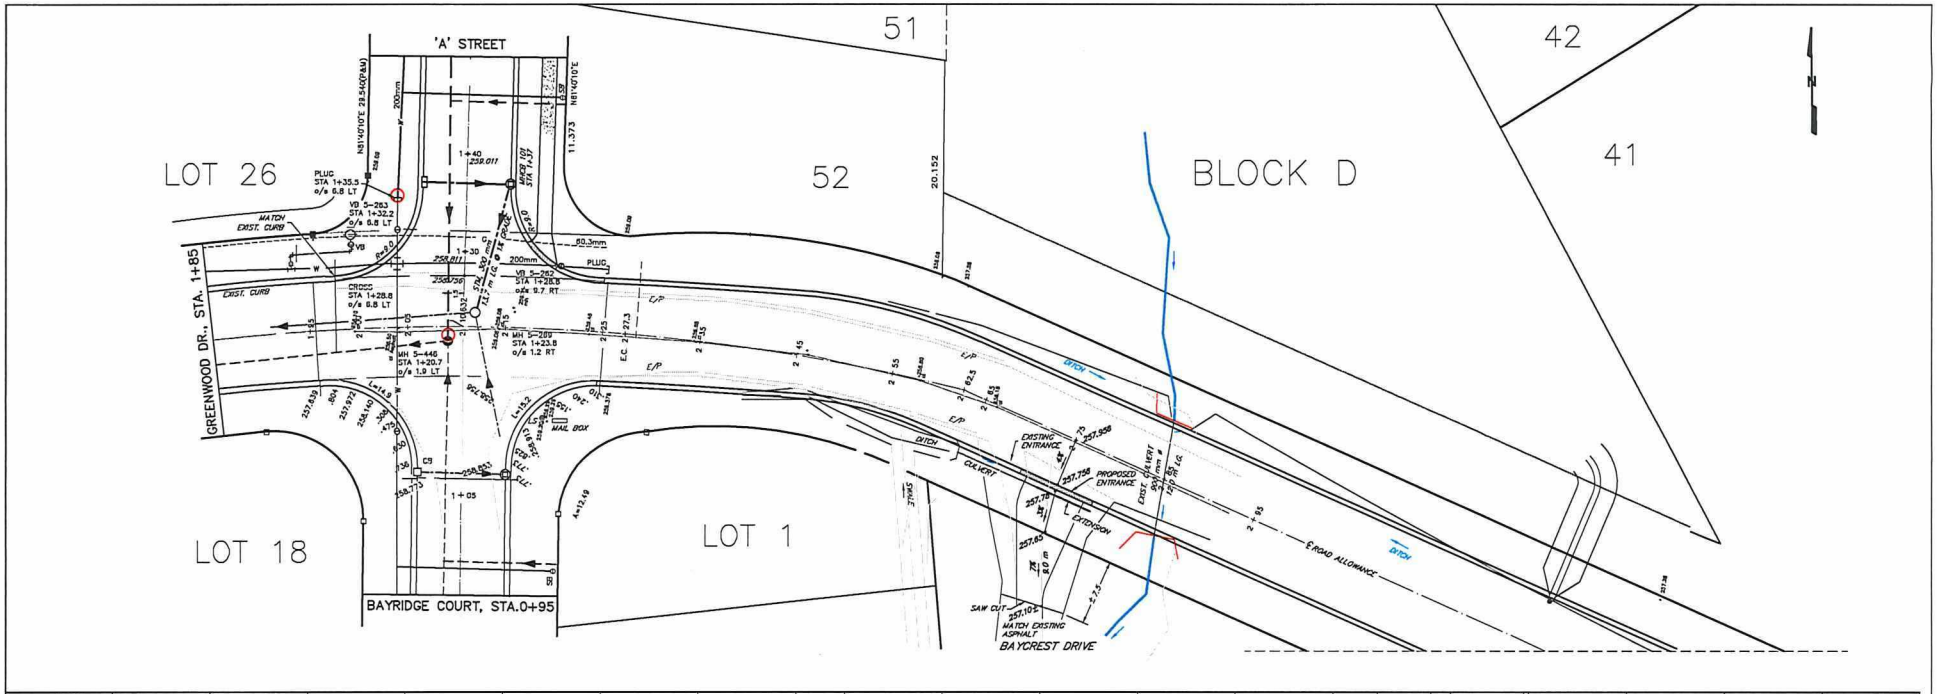

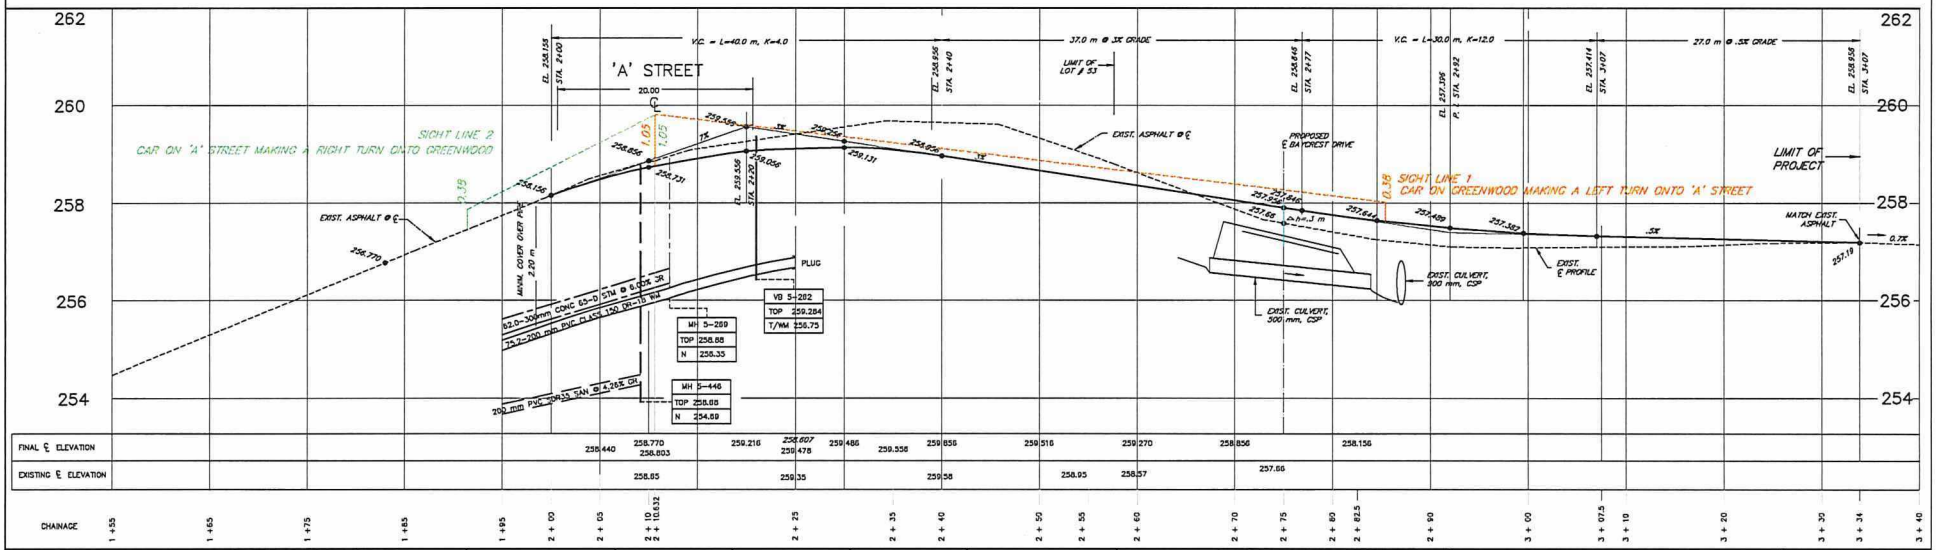

REVISIONS		
DATE	DETAILS	BY

CAUTION

- ALL UTILITIES ARE NOT NECESSARILY SHOWN ON THIS DRAWING.
- WHERE UTILITIES ARE SHOWN, LOCATIONS ARE NOT GUARANTEED
- LOCATION & SIZE OF ALL UTILITIES MUST BE VERIFIED IN THE FIELD.

REGISTERED PROFESSIONAL ENGINEER S. A. KIRCHHEFER PROVINCE OF ONTARIO

DATE:	JULY 5, 2021
DRAWN:	S.A.K.
DESIGNED:	
CHECKED:	
ENGINEER:	
APPROVED:	

S. A. Kirchhefer Limited
Consulting Engineer and Planner
Sudbury, Ontario

LAKEVIEW SUBDIVISION
PHASE V

GREENWOOD DRIVE
EXTENSION OF ROADWAY
TOWNSHIP OF NEELON

SCALE: 1:250 HOR. 1:50 VERT.
CONTRACT NO.: CONT
CAD/FILE E:/DRAWS/KORPELA/PHASE V, GREENWOOD, REDUCED STANDARD.DWG
PAGE NO.: 1 OF 1