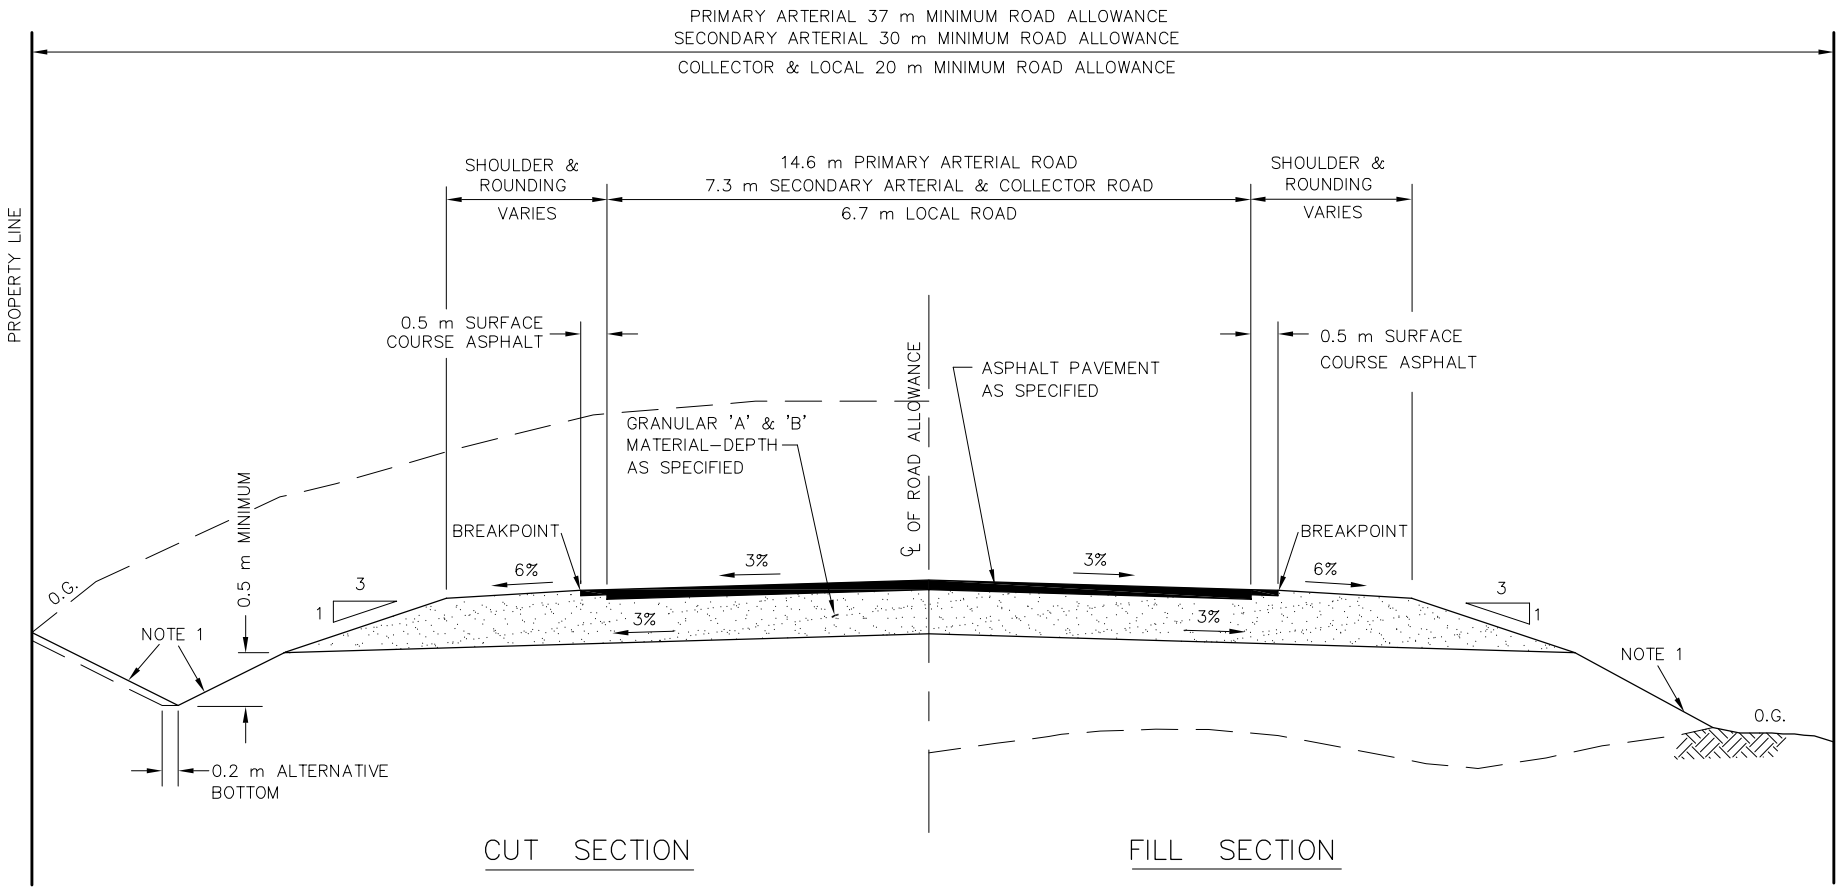

NOTES :

1. SLOPES:
   - FOR HEIGHTS OF FILL OR DEPTHS OF CUT 1 m OR LESS, USE 3:1 SLOPE
   - FOR HEIGHTS OF FILL OR DEPTHS OF CUT OVER 1 m, USE 2:1 SLOPE
2. ALL TOPSOIL IS TO BE STRIPPED PRIOR TO GRANULAR MATERIAL BEING PLACED, IF DEPTH IS LESS THAN 1 m.

DISCLAIMER OF WARRANTY
The data is provided "as–is", without warranty of any kind either expressed or implied. Any and all liabilities for damage, direct or indirect, however caused, and resulting in any way by use of the supplied data is the full and final responsibility of the user.

COPYRIGHT
All rights are reserved. No part of the supplied data may be reproduced, or transmitted to others, in any form or by any means, without the written permission of the CITY OF GREATER SUDBURY.

Greater Grand Sudbury

STANDARD
ROAD SECTION
RURAL

DRAWN BY: STS/RFRANK	REV No:
DATE: 2003–03–03	REV DATE:
SCALE: NTS	CAD/FILE No.: A1952–1 (1 OF 1)
APP'D:	GSSD–206.010