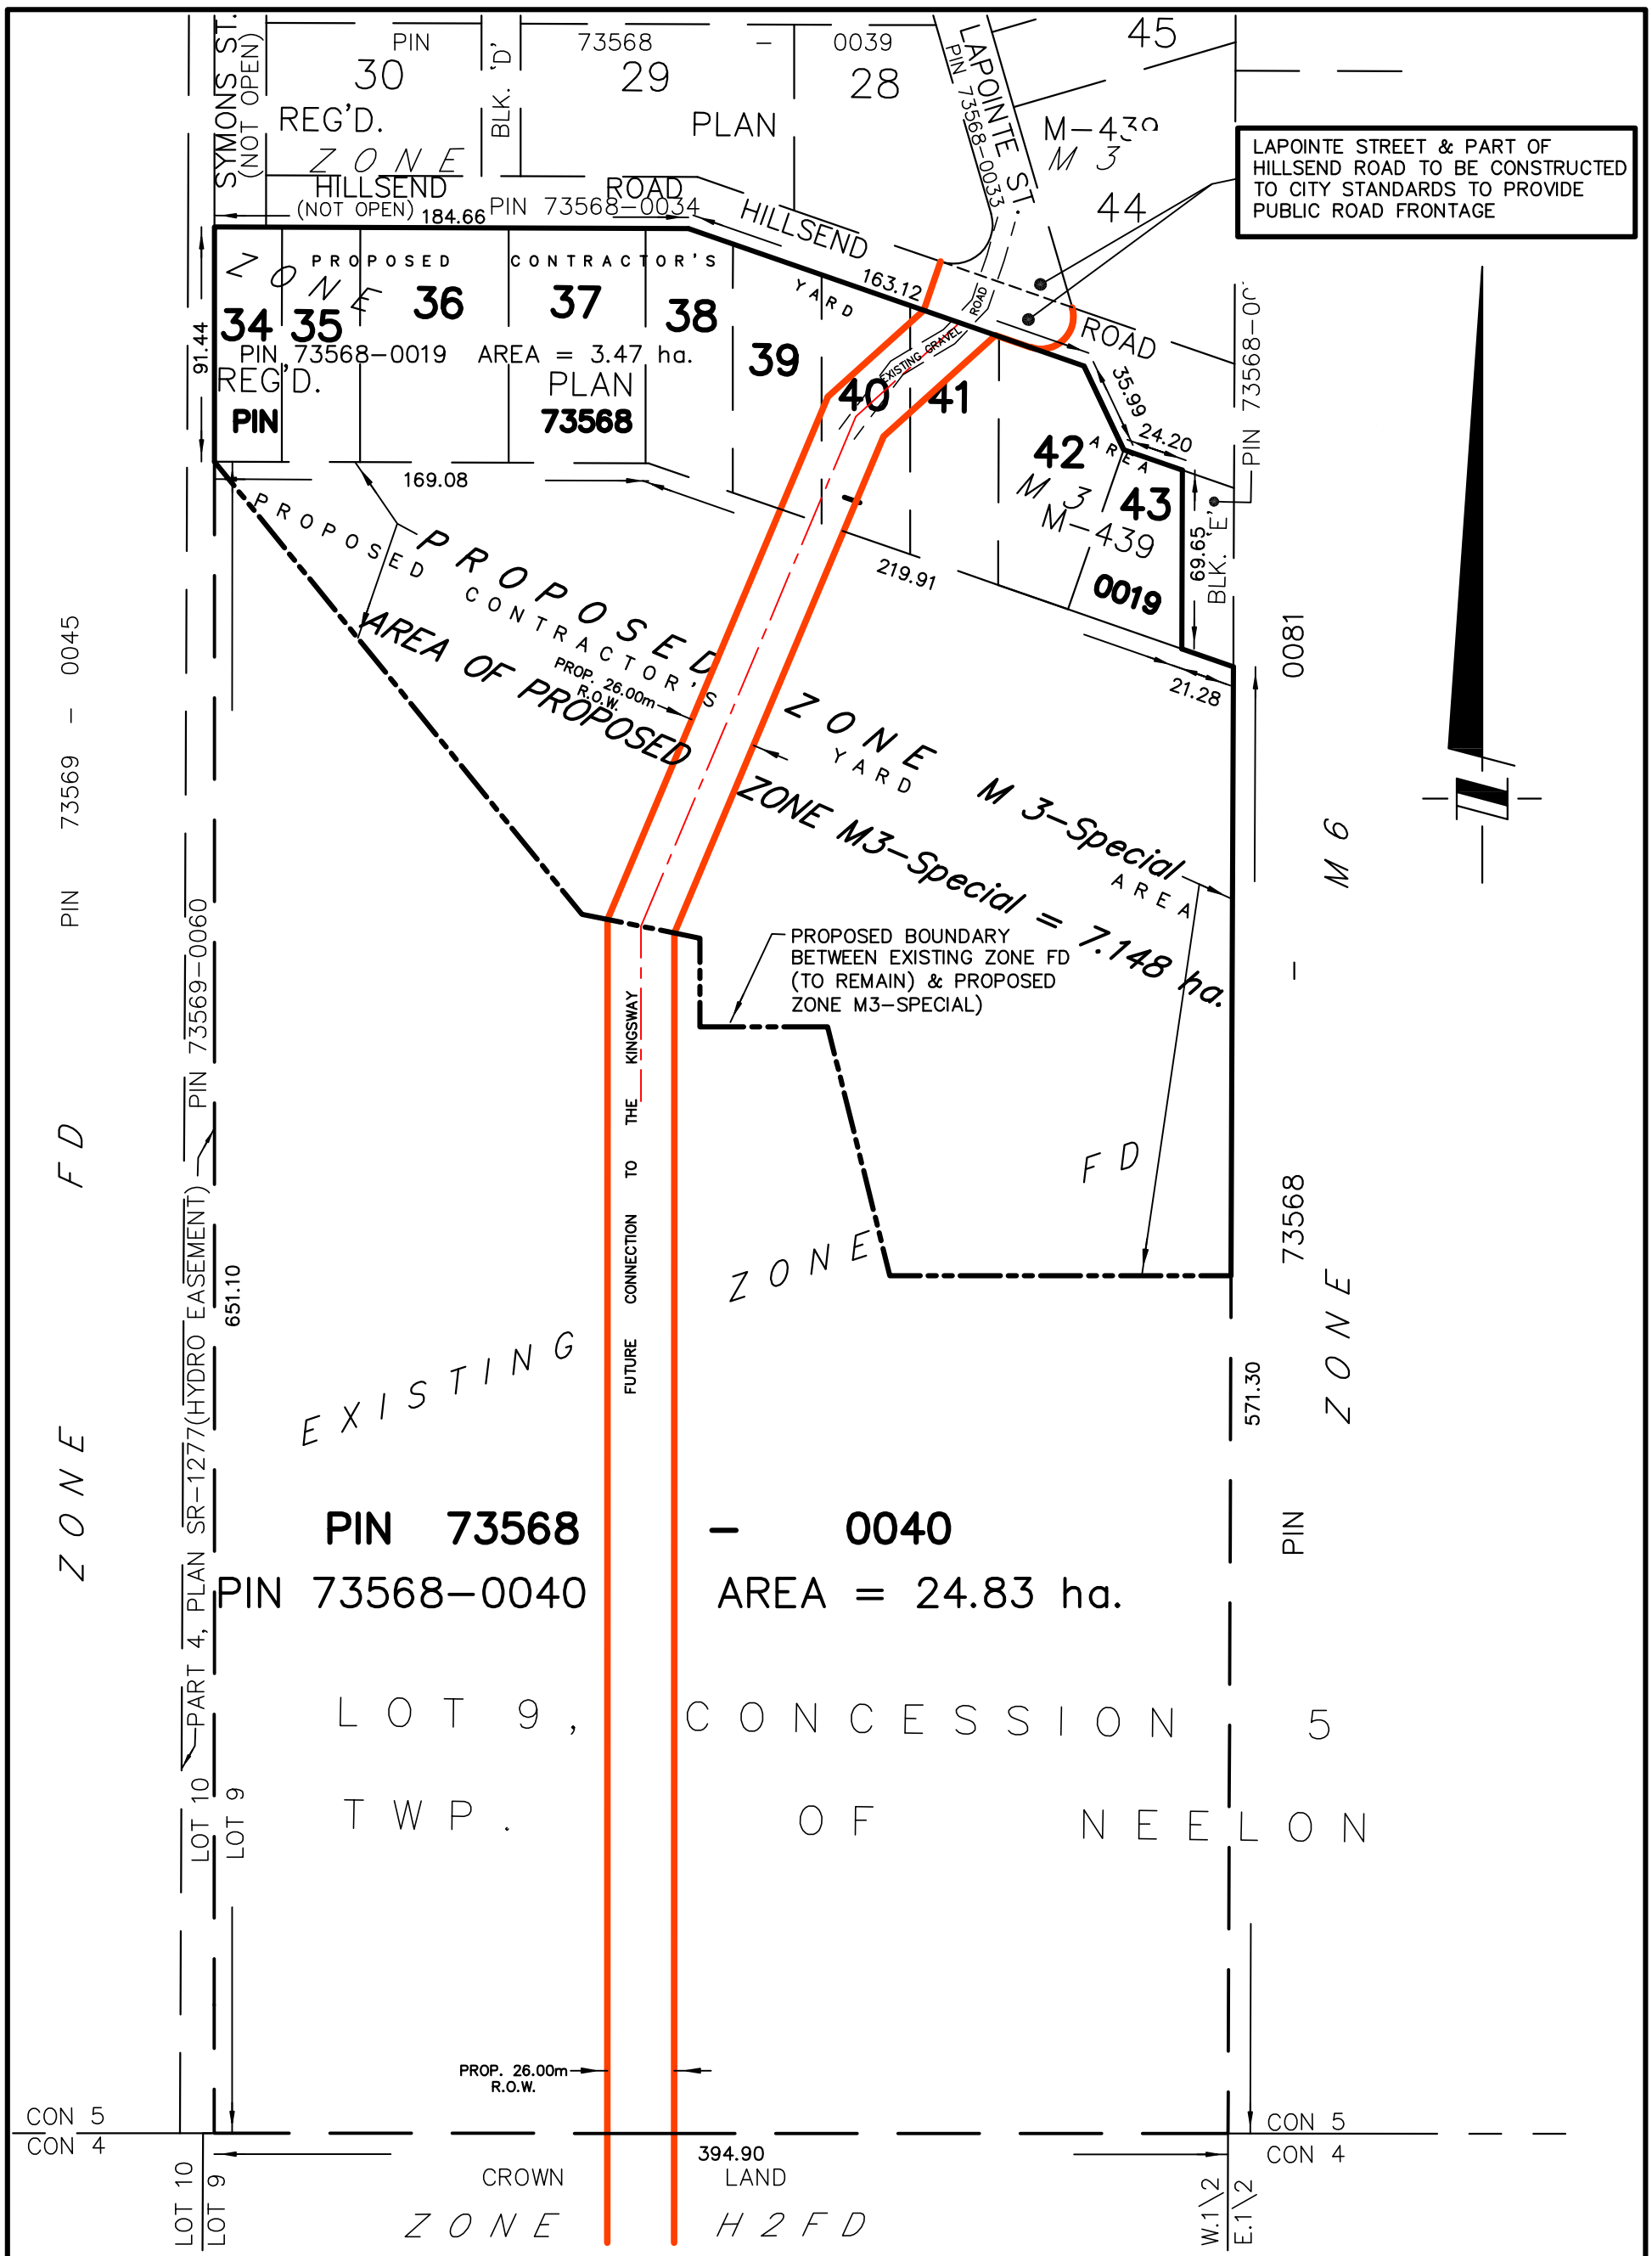

SCALE 1:2500

METRES 0 50 100 150

SKETCH FOR PLANNING ACT APPLICATION

NOTES:

THE SUBJECT LANDS ARE DESCRIBED AS FOLLOWS: ALL OF PIN 73568-0019, BEING ALL OF LOTS 34 TO 43 INCLUSIVE, REGISTERED PLAN M-439 (NOW DEEMED)

AND ALL OF PIN 73568-0040 BEING PART OF LOT 9, CONCESSION 5, GEOGRAPHIC TOWNSHIP OF NEELON, CITY OF GREATER SUDBURY, DISTRICT OF SUDBURY.

THIS IS NOT A PLAN OF SURVEY & SHOULD ONLY BE USED FOR THE PURPOSE NOTED IN THE TITLE BLOCK.

D.S. DORLAND LIMITED
ONTARIO LAND SURVEYORS
GEOMATICS PROFESSIONALS
298 LARCH STREET
SUDBURY, ONTARIO, P3B 1M1
PHONE (705) 673-2556 FAX (705) 673-1051
WWW.DSDORLANDLIMITED.CA

PREPARED BY : A.A.	SCALE : 1:2500 METRIC
DATE: MAY 6 2021	CAD FILE: 18016-SITE ALTERATION-revision1.dwg
FIELD: CM/CW	PAPER SPACE TAB: REZOING APPL.