DRAFT PLAN OF PROPOSED CONDOMINIUM CONVERSION OF EXISTING TOWNHOUSE UNITS

PART OF
PIN 73371–0171
BEING
PART OF LOT 1 CONCESSION 2
GEOGRAPHIC TOWNSHIP OF SNIDER
CITY OF GREATER SUDBURY
DISTRICT OF SUDBURY

& PART OF
PIN 73371–0830
BEING
PART OF LOT 12 CONCESSION 2
GEOGRAPHIC TOWNSHIP OF McKIM
CITY OF GREATER SUDBURY
DISTRICT OF SUDBURY

SCALE 1:500
0 2.5 5 10 15 20 25METRES

D.S. DORLAND LIMITED
ONTARIO LAND SURVEYORS

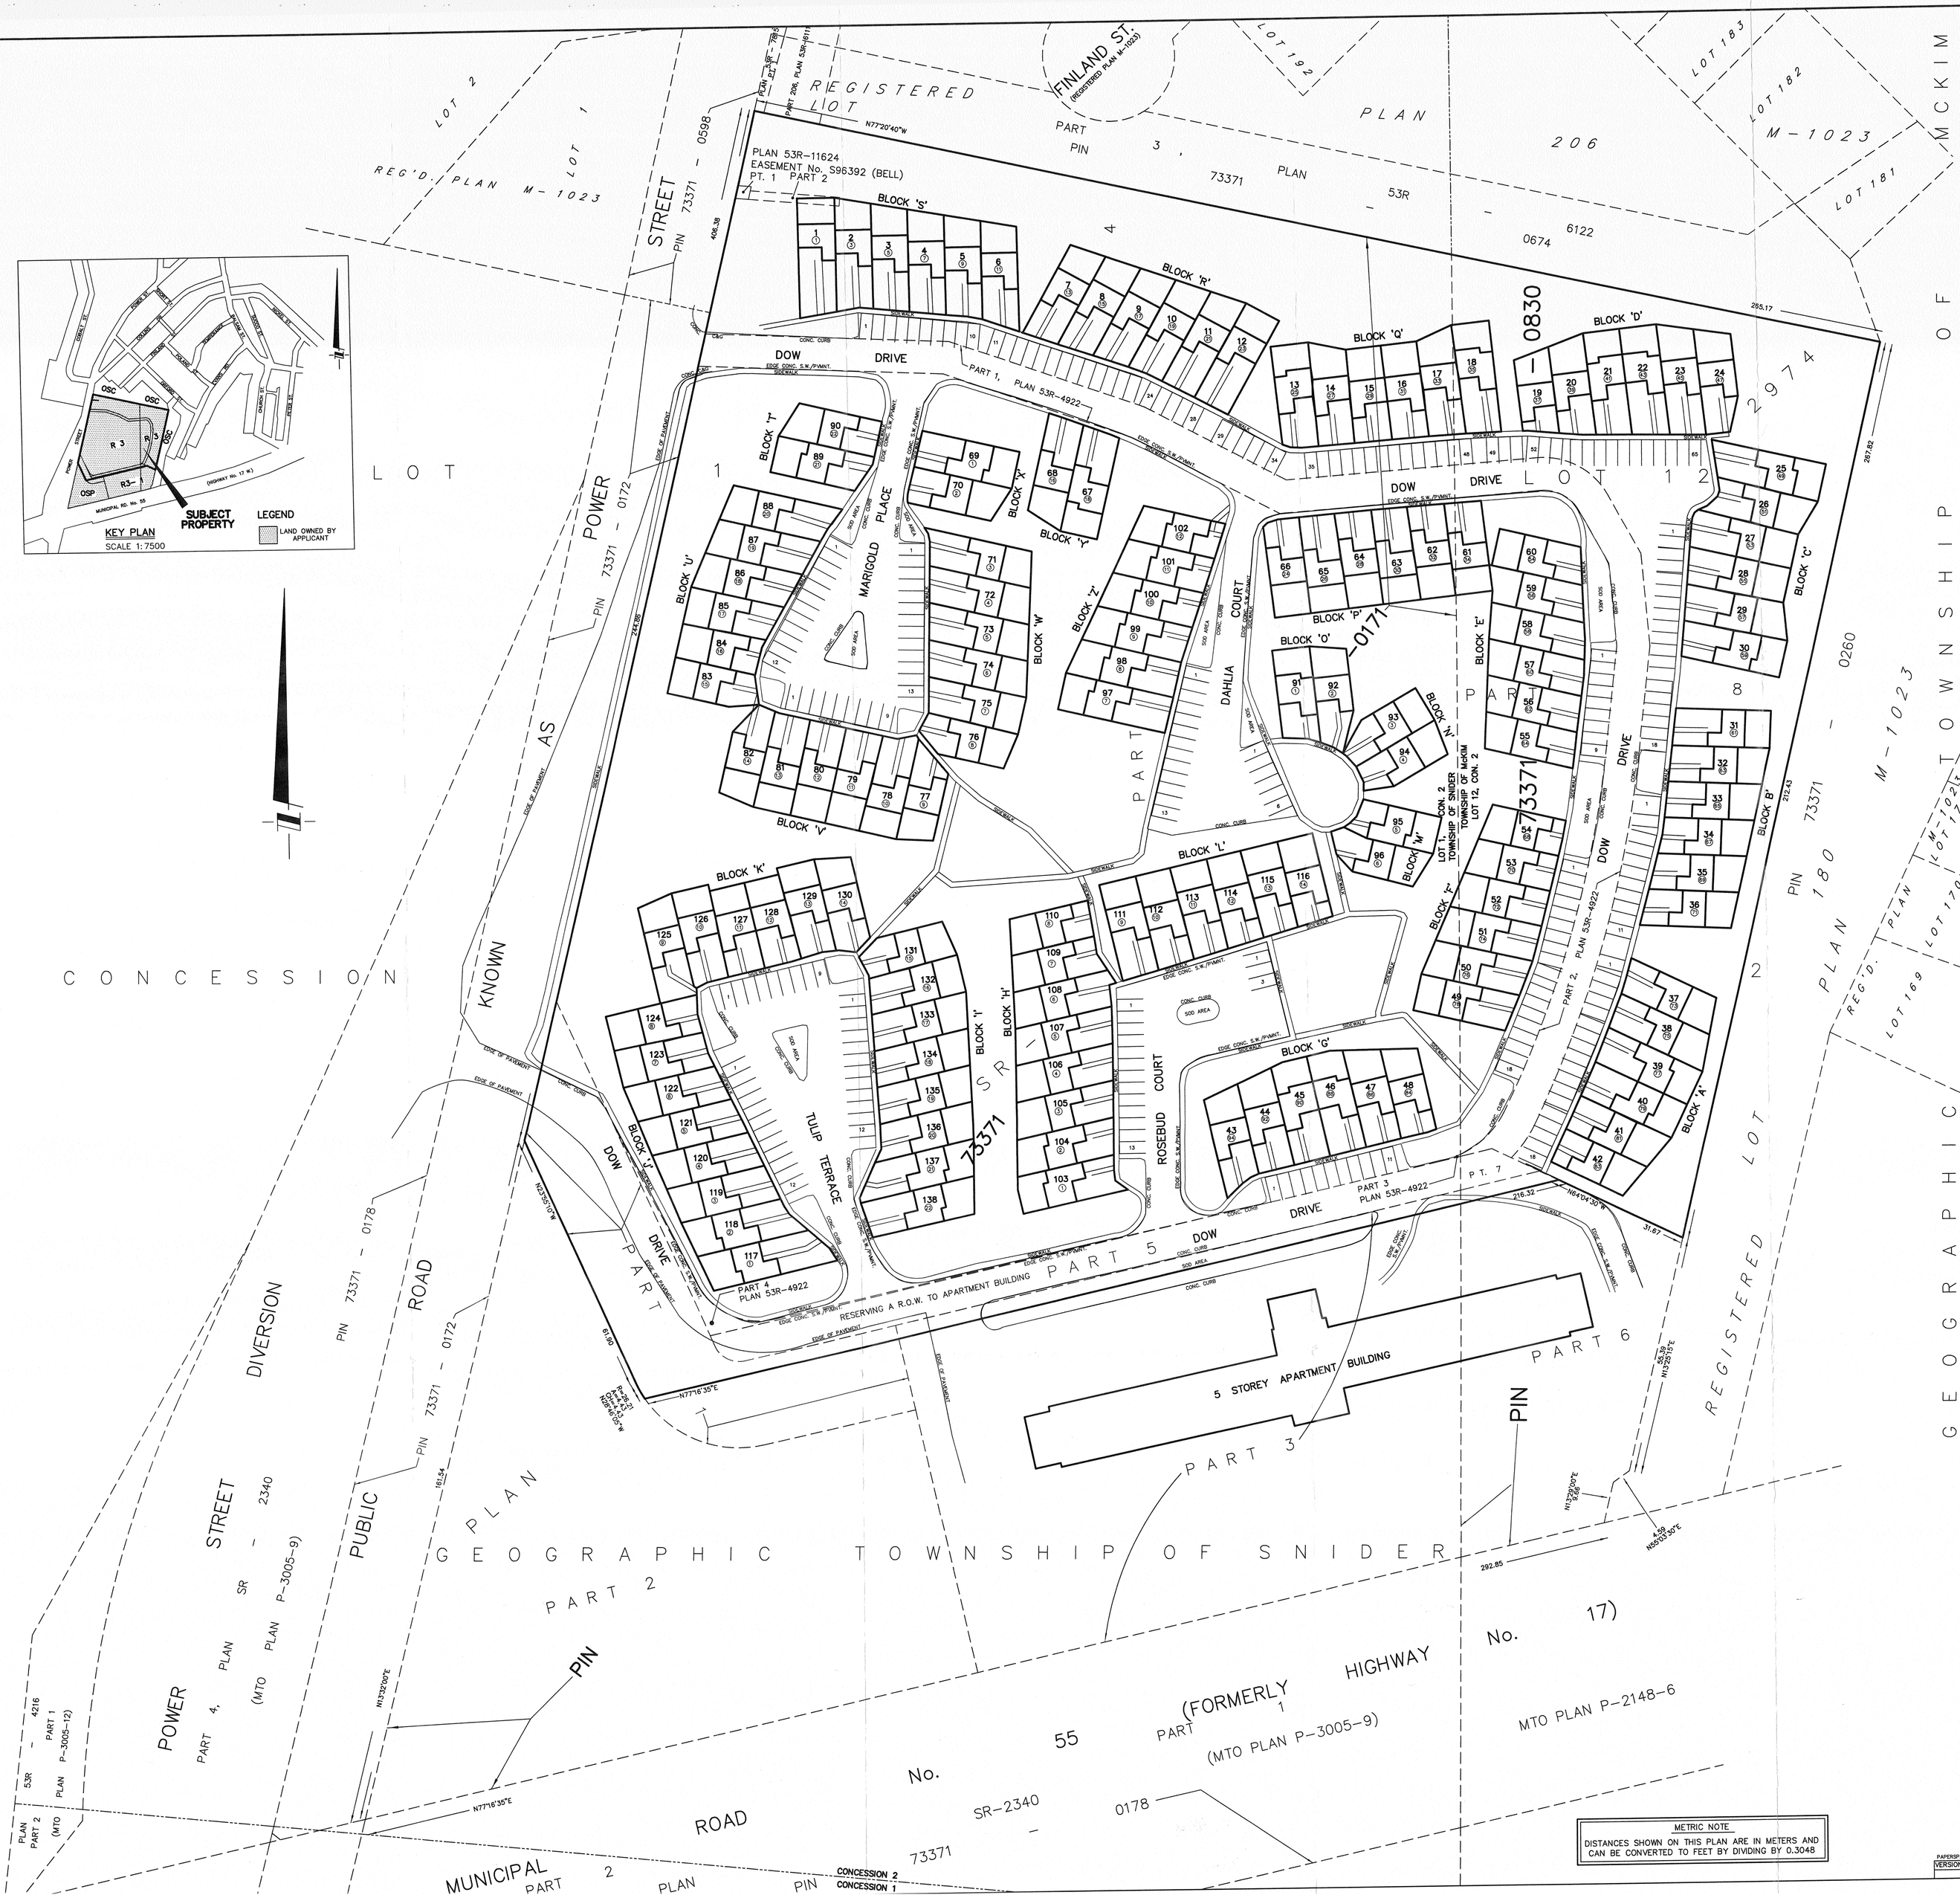
FINLAND ST. (REGISTERED PLAN M-1023)
REGISTERED LOT
PLAN 206
PLAN 53R-11624
EASEMENT No. S96392 (BELL)
PT. 1 PART 2
DOW DRIVE
MARIGOLD PLACE
DAHLIA COURT
ROSEBUD COURT
TULIP TERRACE
BLOCK 'A'
BLOCK 'B'
BLOCK 'C'
PART 1, PLAN 53R-4922
PART 2, PLAN 53R-4922
PART 3 PLAN 53R-4922
PART 4 PLAN 53R-4922
PART 5
PART 6
PART 7
RESERVING A R.O.W. TO APARTMENT BUILDING
5 STOREY APARTMENT BUILDING
LOT 1, CON. 2 TOWNSHIP OF SNIDER
LOT 12, CON. 2 TOWNSHIP OF McKIM
POWER STREET
KNOWN AS POWER STREET DIVERSION ROAD
PUBLIC ROAD
MUNICIPAL ROAD
MTO PLAN P-2148-6
(MTO PLAN P-3005-9)
GEOGRAPHIC TOWNSHIP OF SNIDER
GEOGRAPHIC TOWNSHIP OF McKIM
CONCESSION 2
CONCESSION 1
REG'D. PLAN M-1023
PIN 73371-0178
PIN 73371-0172
PIN 73371-0830
PIN 73371-0260
PIN 73371-0598
PIN 73371-0180
PIN 73371-0171
