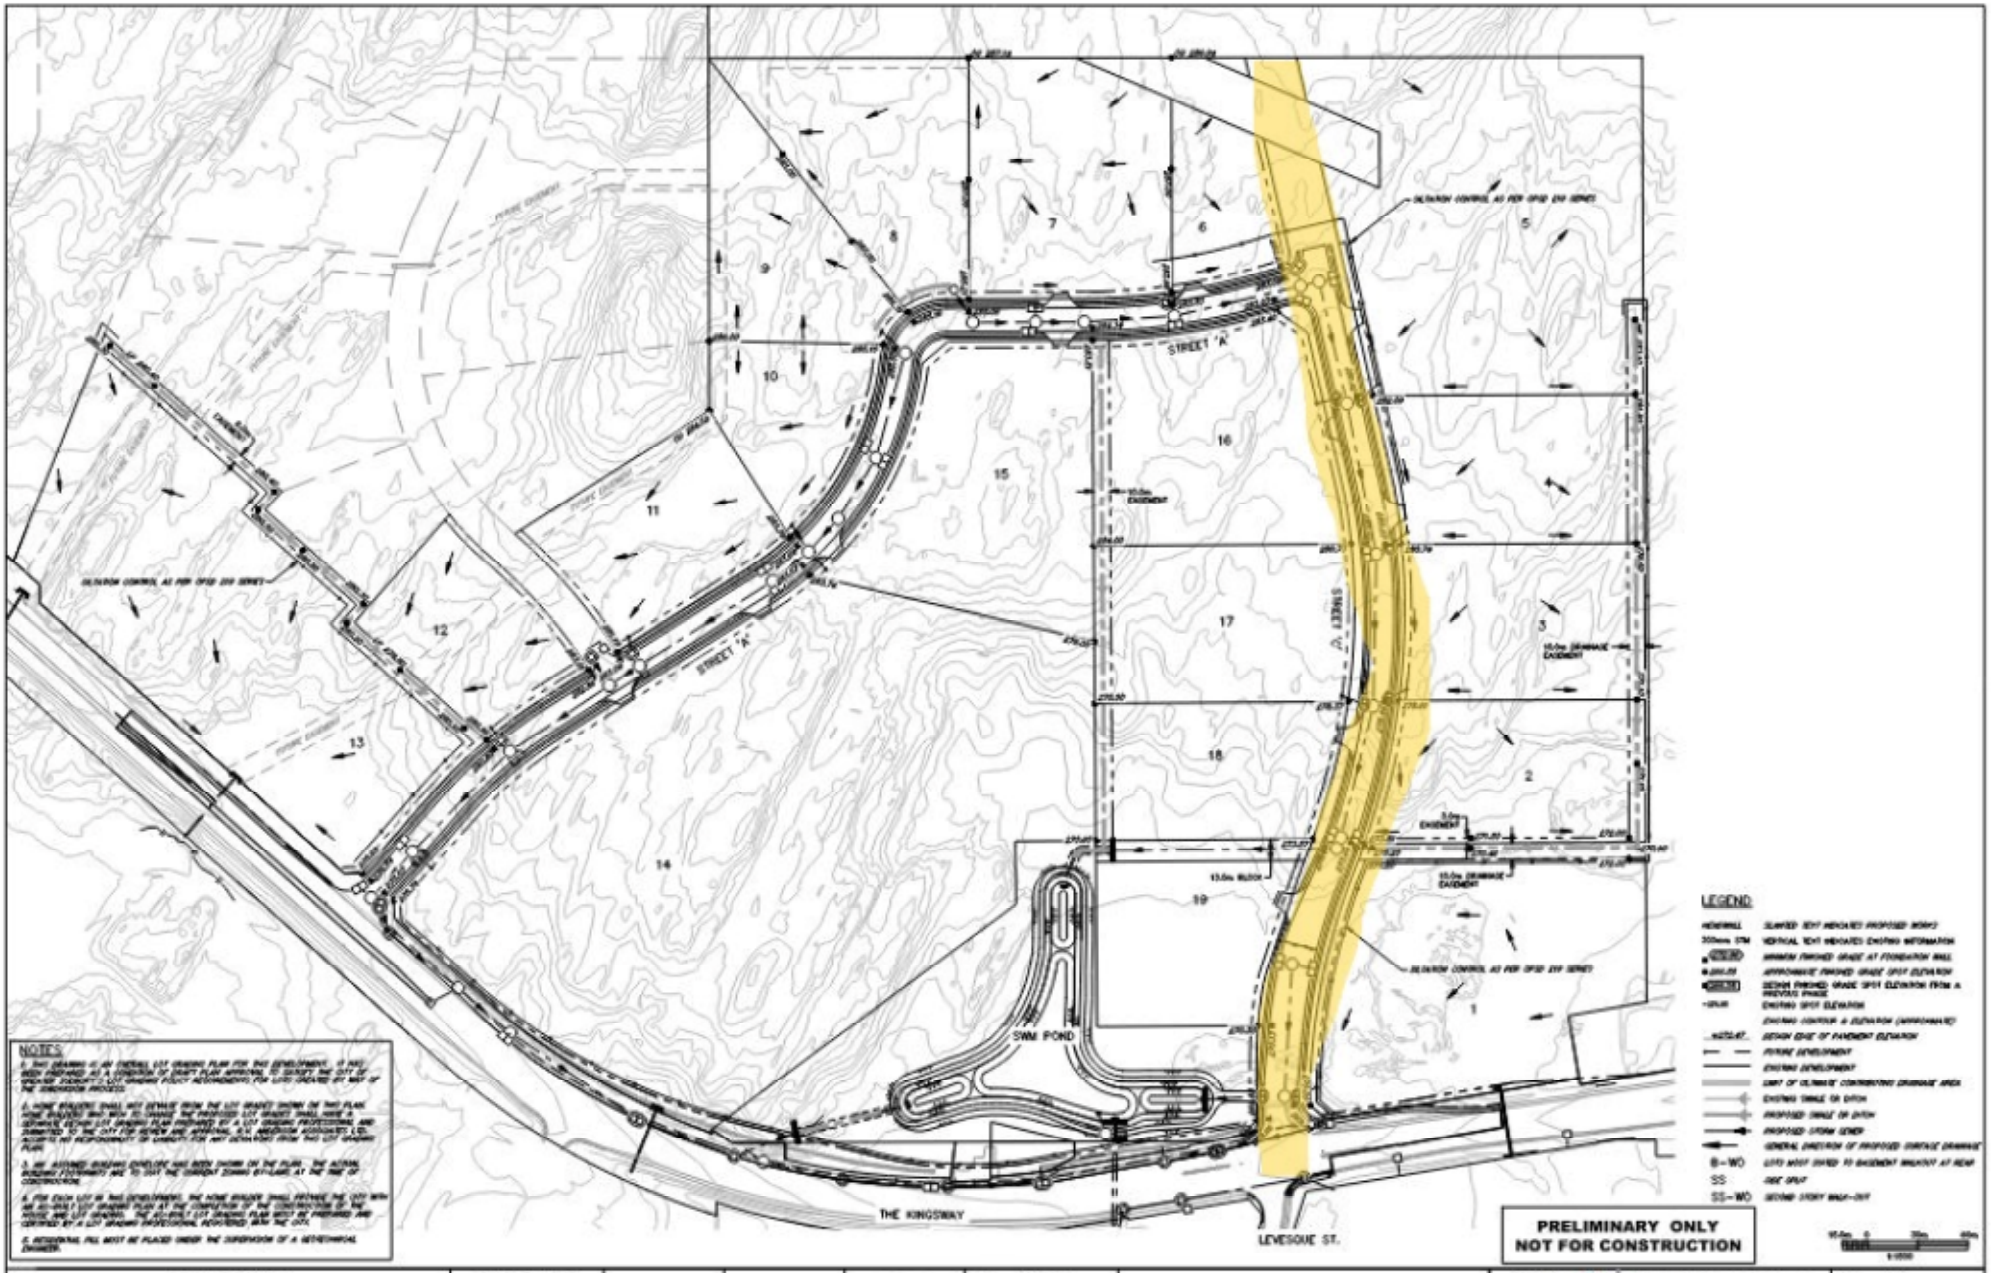

REVISIONS		
DATE	DETAILS	BY
2024-12-11	REVISED AS PER CKG COMMENTS DATED OCTOBER 11, 2024	CKW

CAUTION

- ALL UTILITIES ARE NOT NECESSARILY SHOWN ON THIS DRAWING.
- WHERE UTILITIES ARE SHOWN, LOCATIONS ARE NOT

DATE: 2021-12-13
DRAWN: LS
DESIGNED:
CHECKED:

KINGSWAY ENTERTAINMENT DISTRICT INC.

RVA

LOT GRADING

SCALE: 1:1000
CONTRACT NO.:
CALGARY JOB NO.: 237116