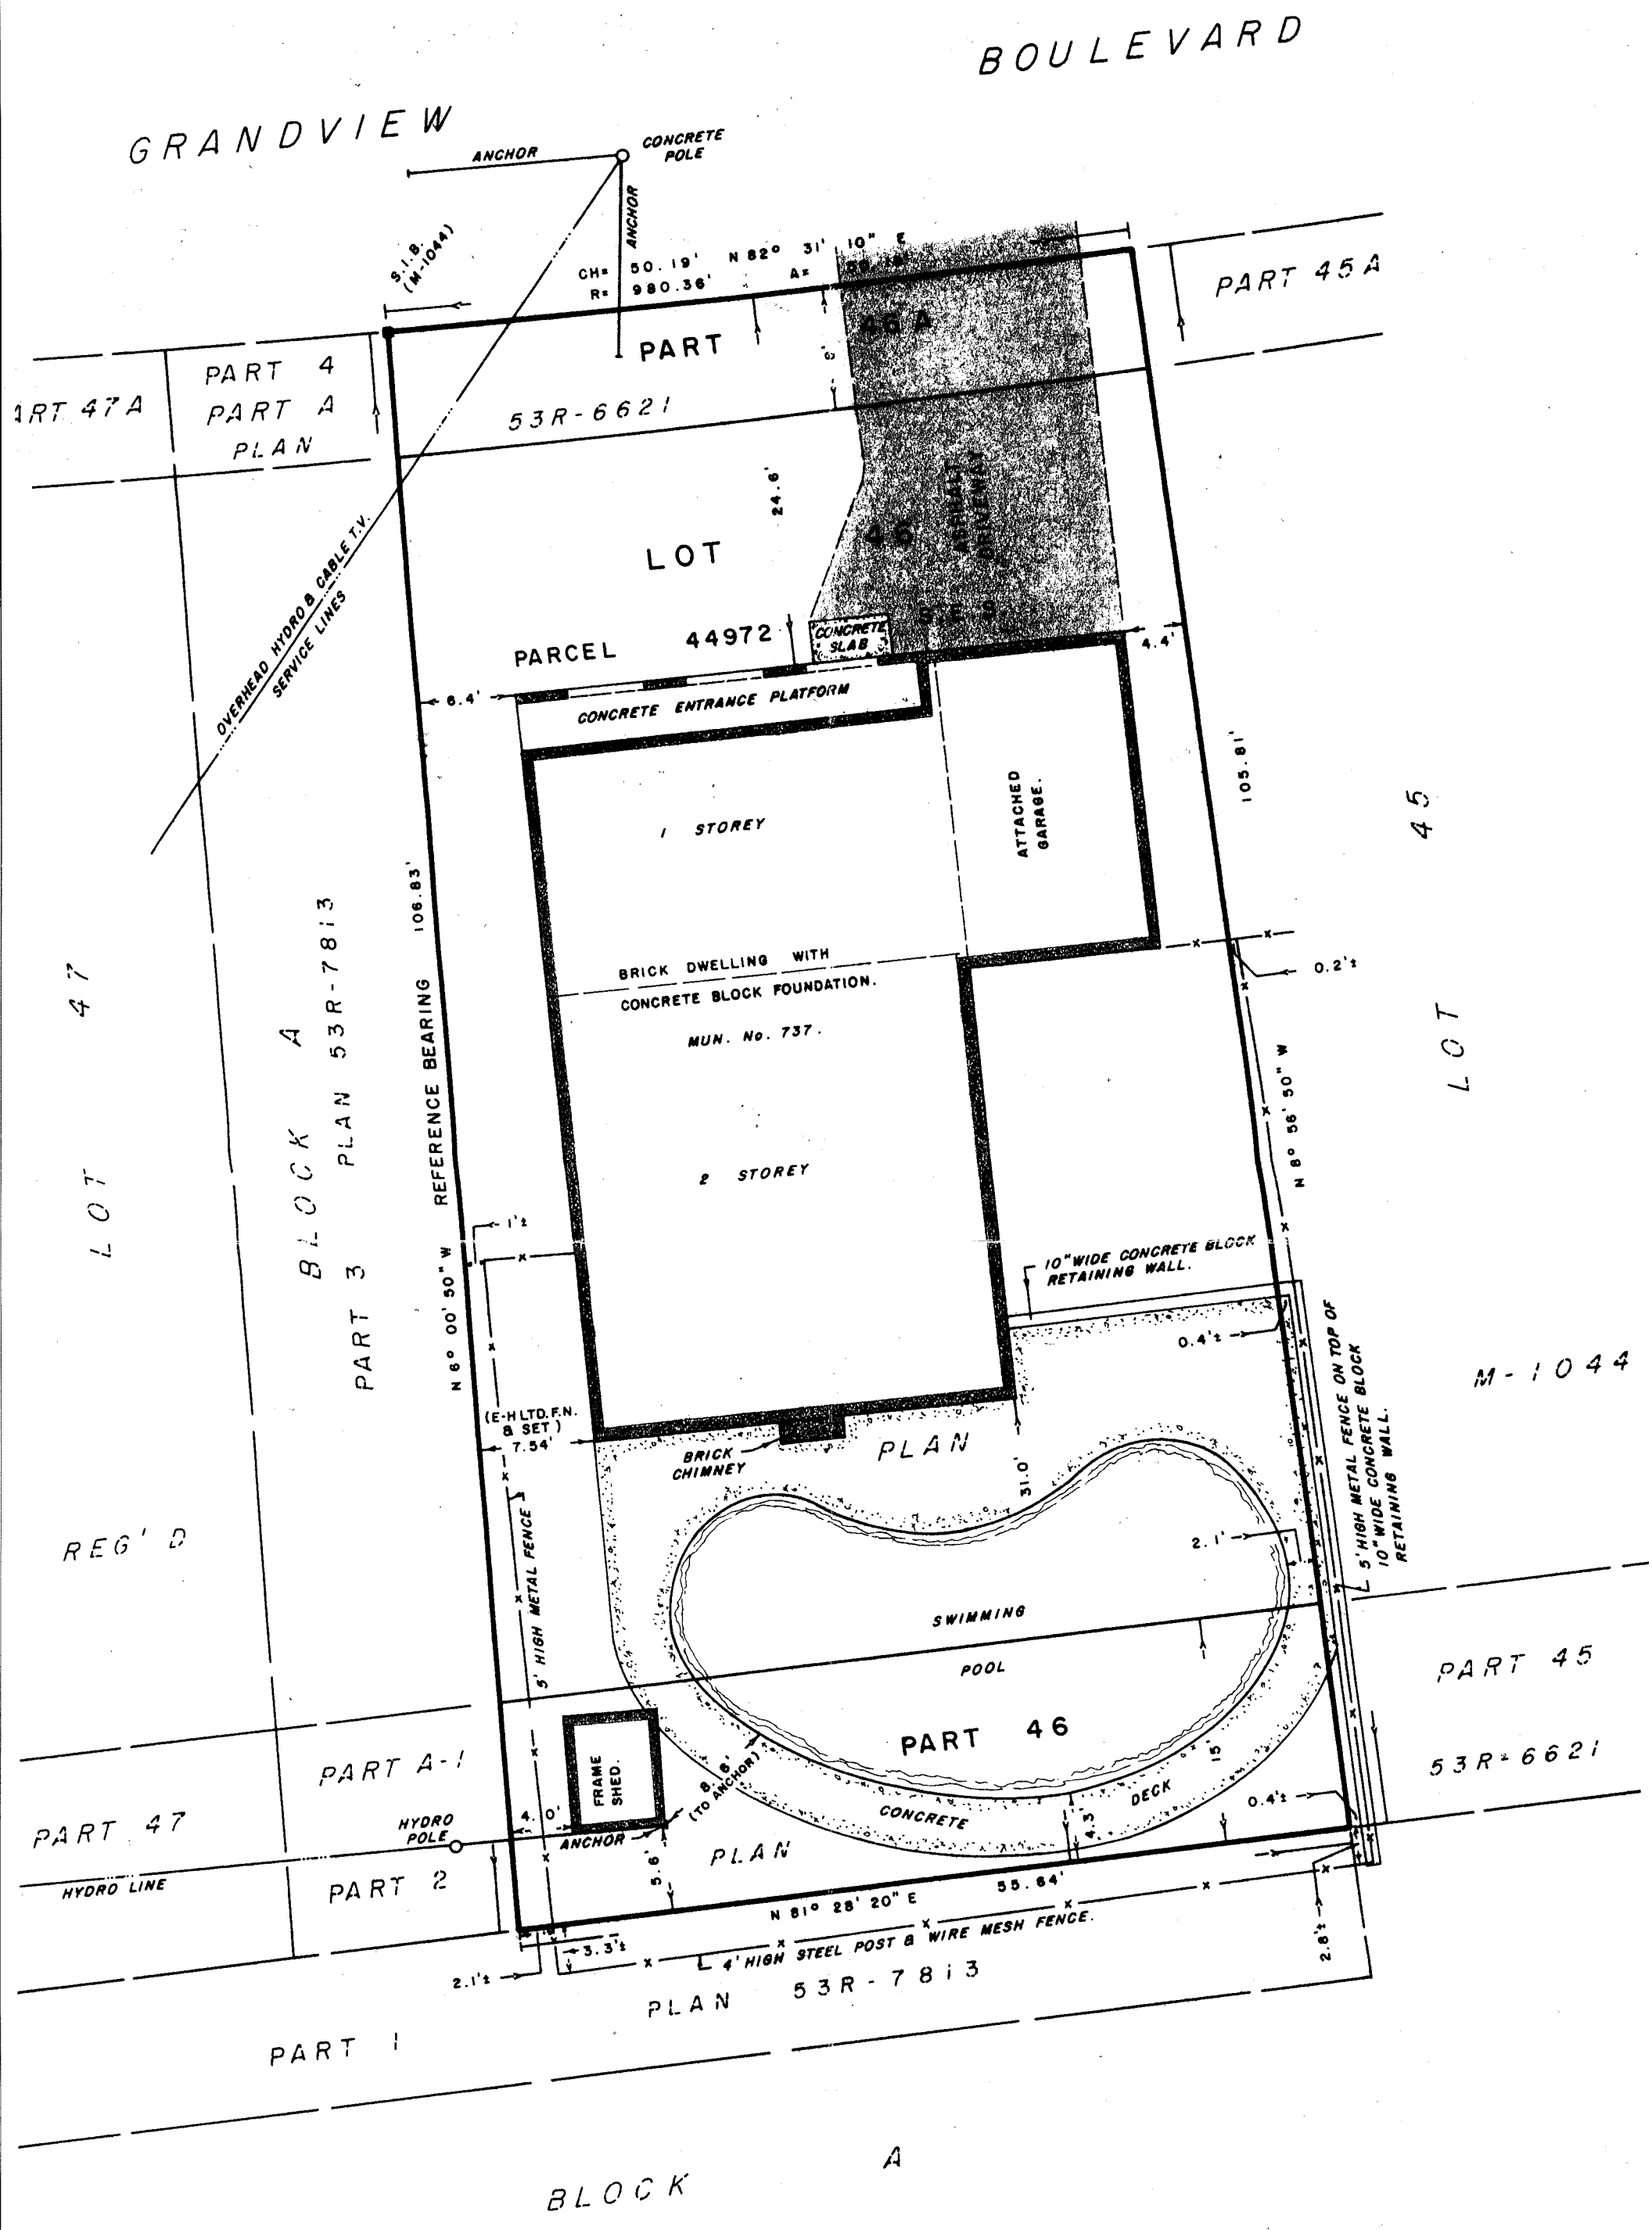
BOULEVARD
GRANDVIEW
ANCHOR
CONCRETE POLE
ANCHOR
S.I.B. (M-1044)
CH= 50.19'
R= 980.36'
N 82° 31' 10" E
A=
PART 45 A
PART 4
PART A
PLAN
PART 47 A
PART
53R-6621
46 A
LOT
24.6'
46
ASPHALT DRIVEWAY
OVERHEAD HYDRO & CABLE T.V. SERVICE LINES
PARCEL 44972
CONCRETE SLAB
4.4'
6.4'
CONCRETE ENTRANCE PLATFORM
105.81'
1 STOREY
ATTACHED GARAGE.
106.83'
BRICK DWELLING WITH
CONCRETE BLOCK FOUNDATION.
MUN. No. 737.
0.2'±
N 8° 56' 50" W
LOT 47
BLOCK A
PLAN 53R-7813
PART 3
REFERENCE BEARING
N 6° 00' 50" W
2 STOREY
LOT
1'±
10" WIDE CONCRETE BLOCK RETAINING WALL.
0.4'±
M-1044
(E-H LTD.F.N. & SET)
7.54'
BRICK CHIMNEY
PLAN
31.0'
5' HIGH METAL FENCE ON TOP OF 10" WIDE CONCRETE BLOCK RETAINING WALL.
2.1'
REG'D
5' HIGH METAL FENCE
SWIMMING
POOL
PART 45
PART 46
53R-6621
PART A-1
FRAME SHED.
8.6' (TO ANCHOR)
15'
DECK
0.4'±
PART 47
HYDRO POLE
4.0'
ANCHOR
CONCRETE
4.3'
HYDRO LINE
PART 2
5.6'
PLAN
55.64'
N 81° 28' 20" E
4' HIGH STEEL POST & WIRE MESH FENCE.
3.3'±
2.8'±
2.1'±
PLAN 53R-7813
PART 1
BLOCK A

45