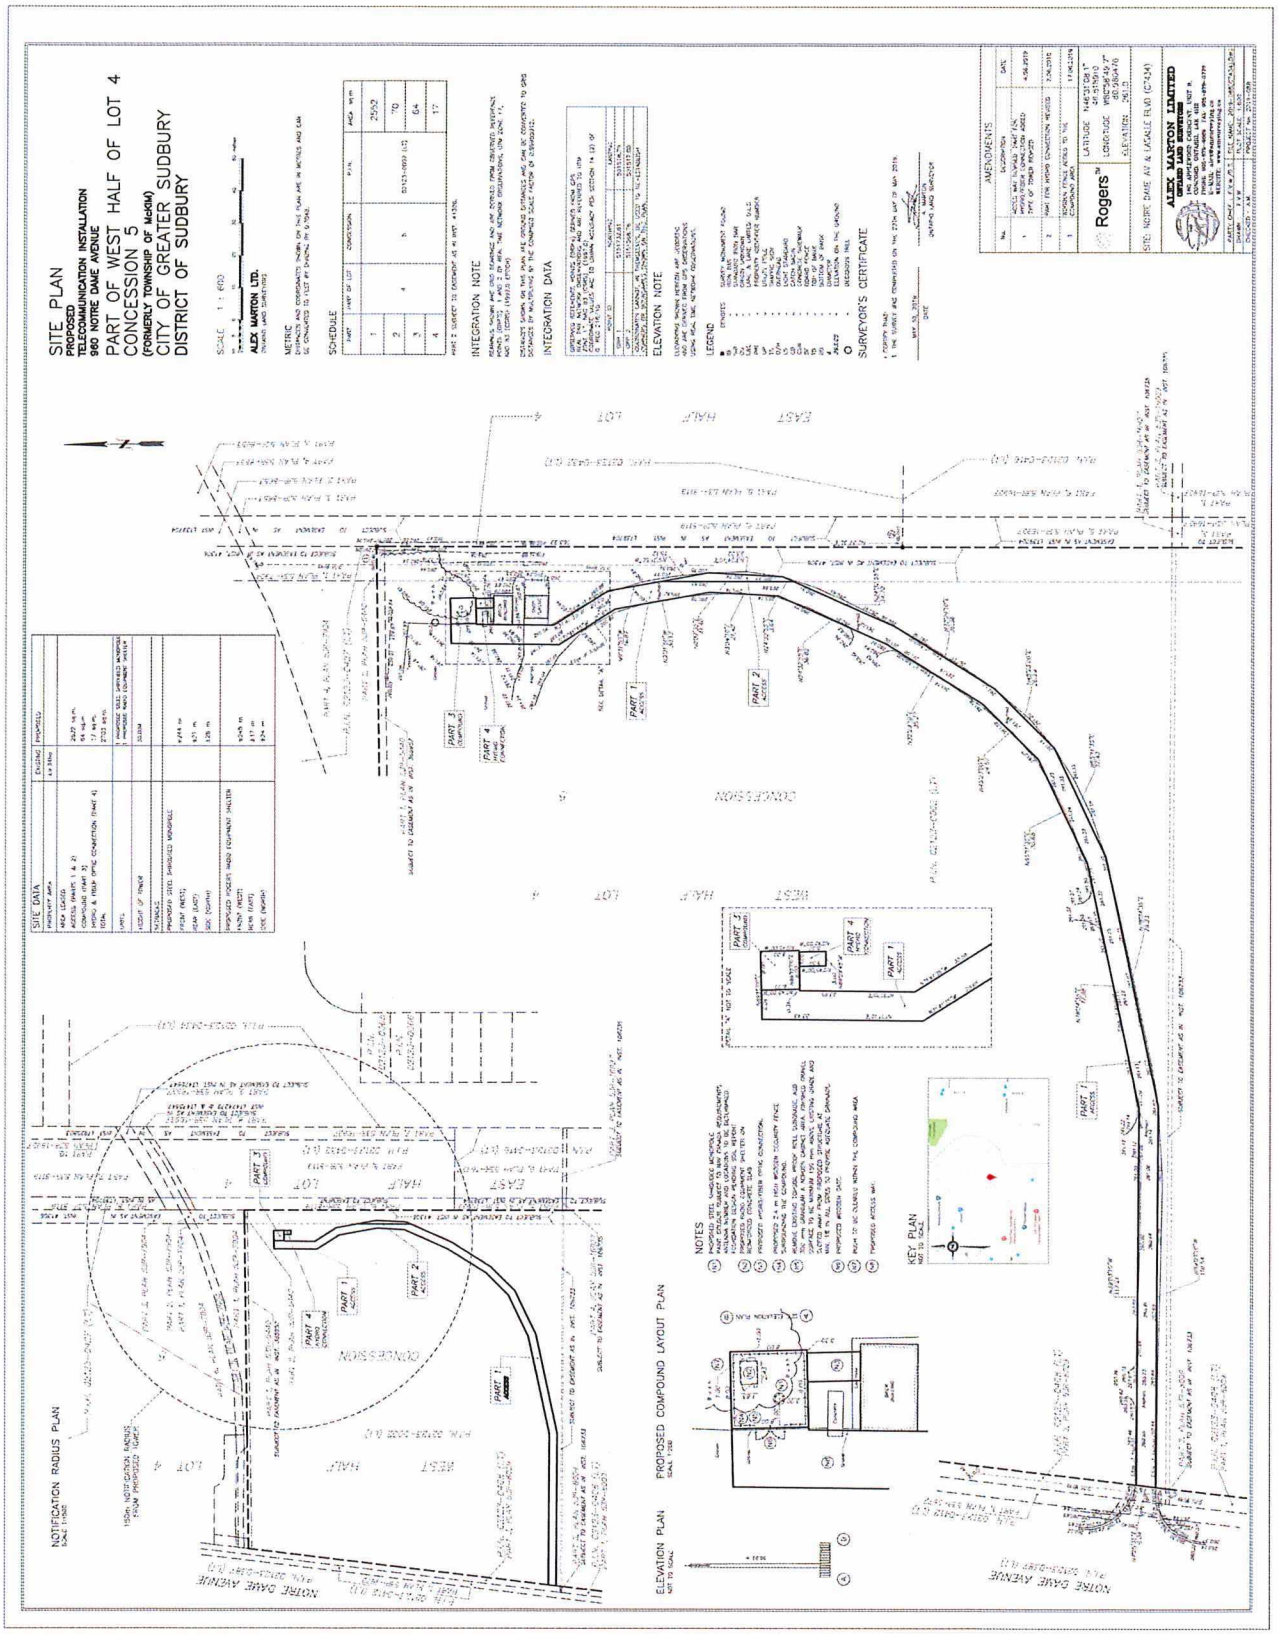APPENDIX "A" – SITE PLAN