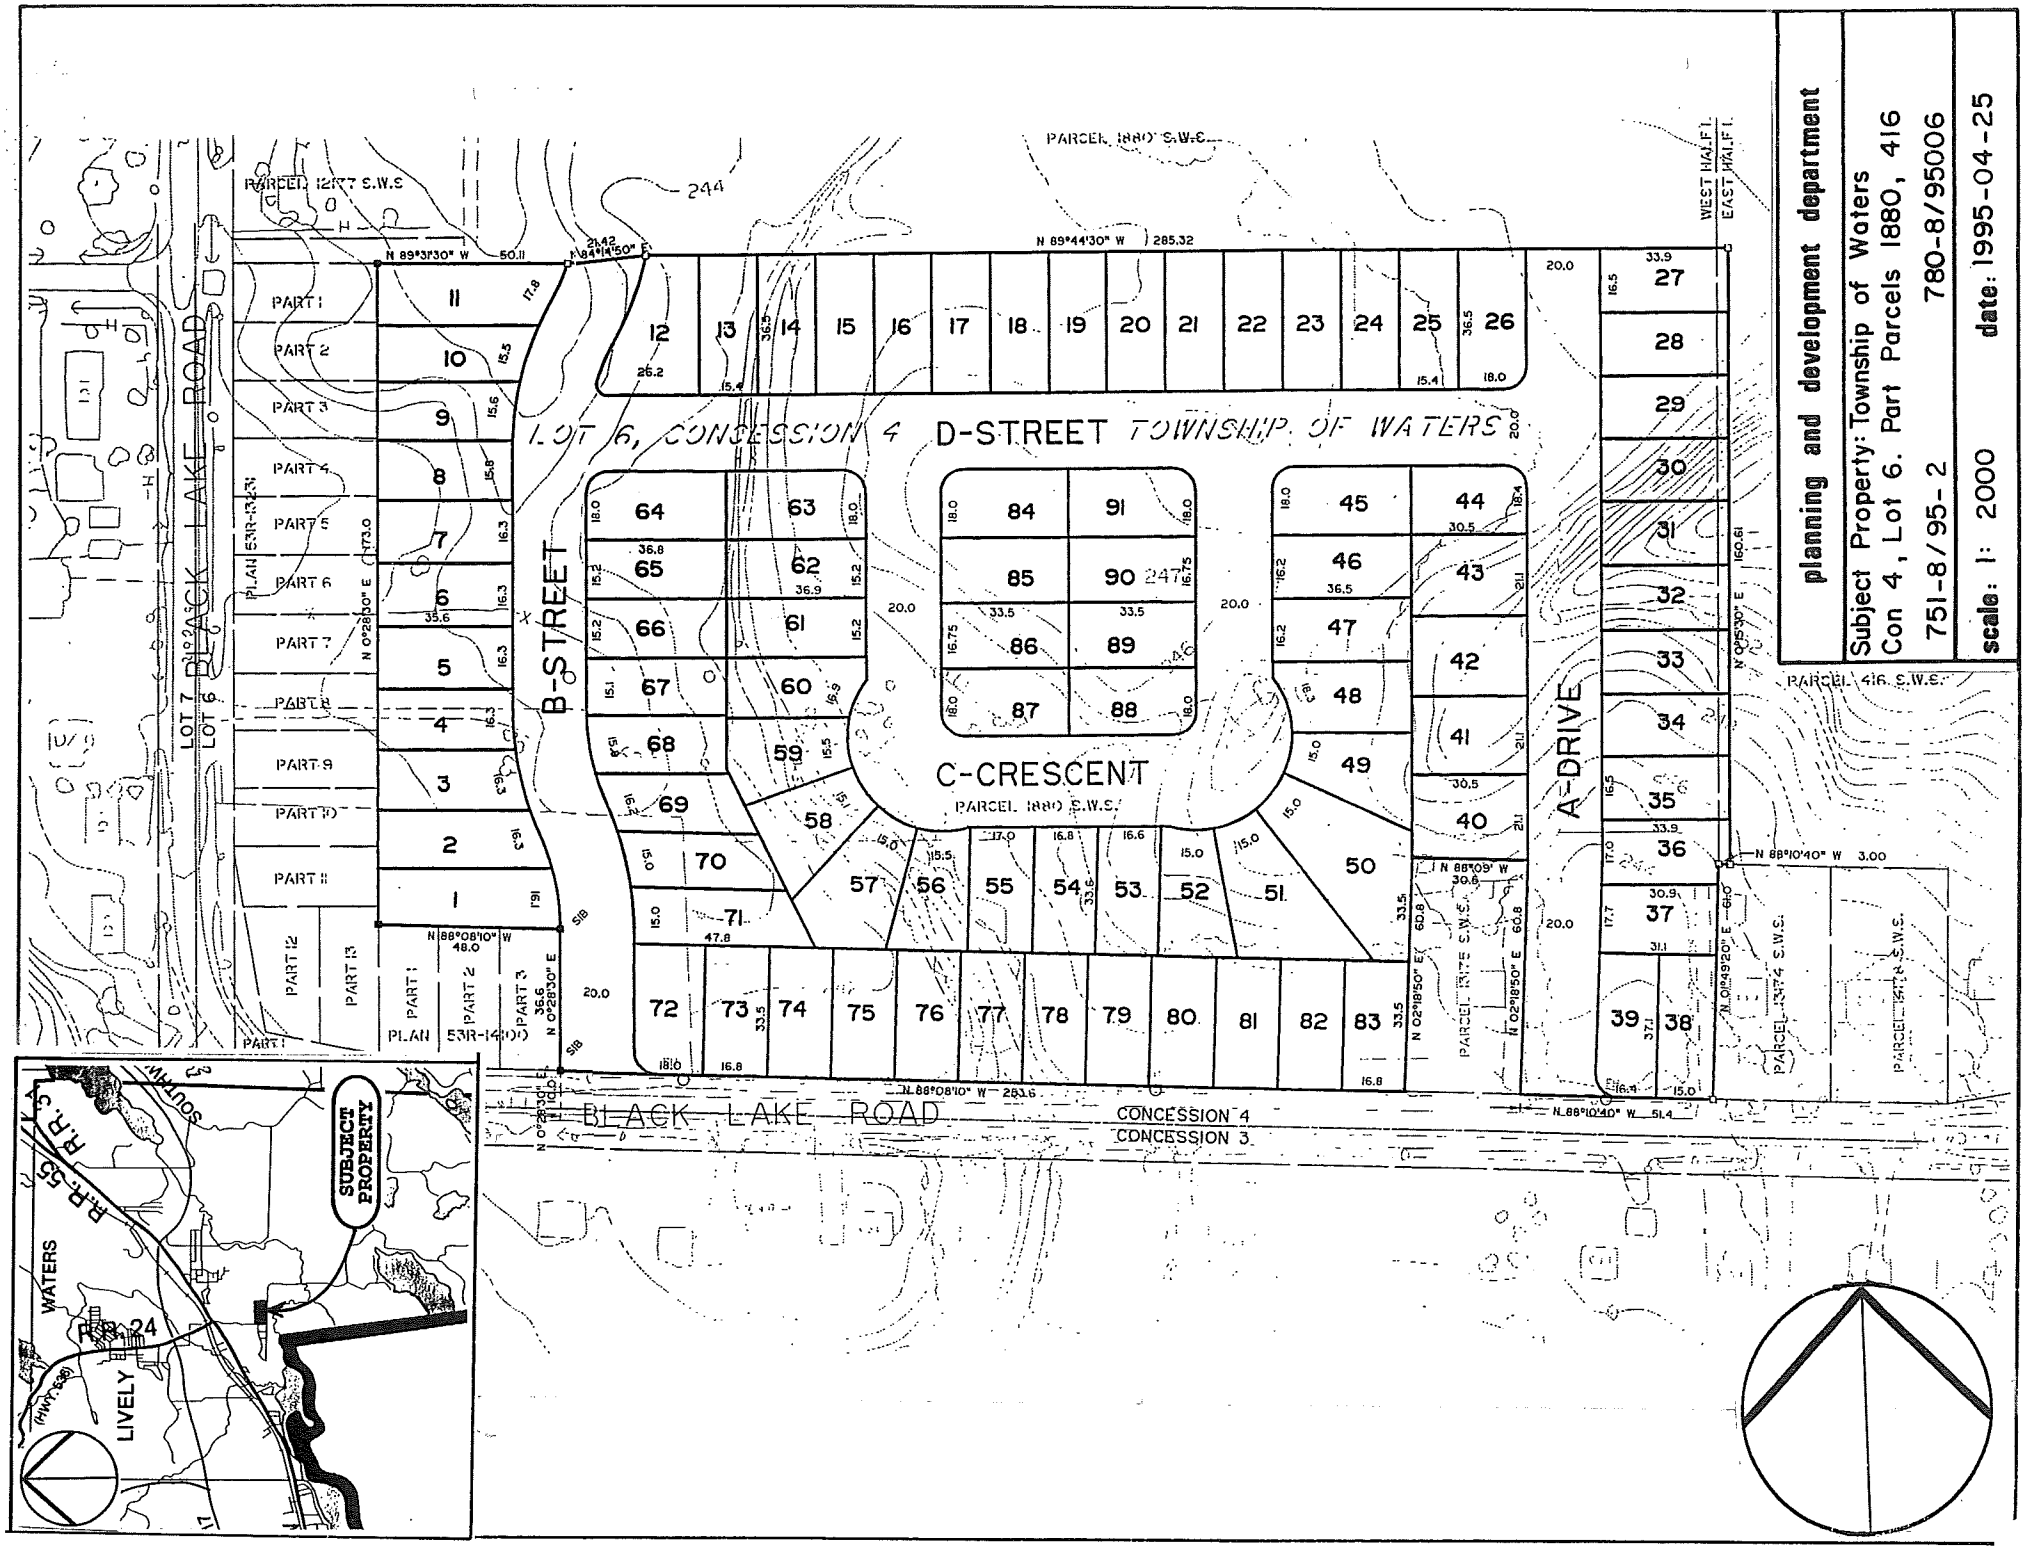
planning and development department
Subject Property: Township of Waters
Con 4, Lot 6. Part Parcels 1880, 416
751-8/95-2
780-8/95006
scale: 1: 2000
date: 1995-04-25
LOT 6, CONCESSION 4
TOWNSHIP OF WATERS
D-STREET
B-STREET
C-CRESCENT
A-DRIVE
BLACK LAKE ROAD
CONCESSION 4
CONCESSION 3
PARCEL 1880 S.W.S.
PARCEL 1277 S.W.S.
PARCEL 416 S.W.S.
PARCEL 1374 S.W.S.
PARCEL 1375 S.W.S.
PARCEL 1376 S.W.S.
WEST HALF
EAST HALF
PLAN 53R-13213
PLAN 53R-14100
SUBJECT PROPERTY
WATERS
LIVELY
R.R. 55
HWY. 24