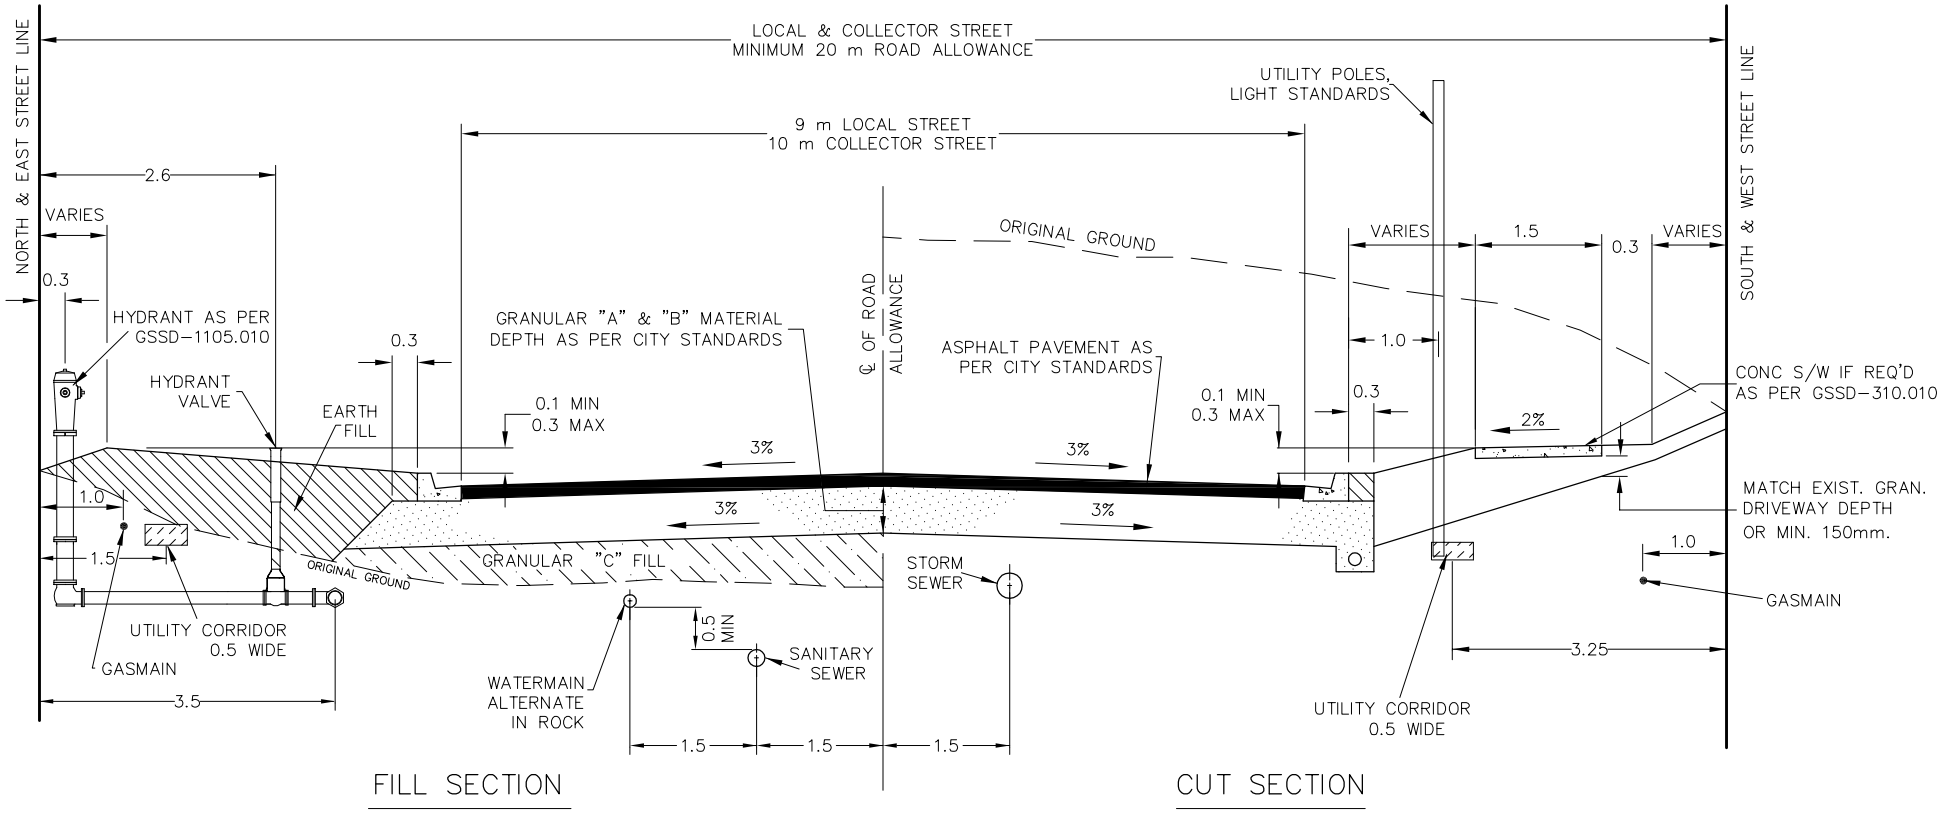

NOTES:

1. ALL DIMENSIONS ARE IN METRES UNLESS OTHERWISE INDICATED.
2. DIMENSIONS SHOWN ARE TO BE USED UNLESS OTHERWISE SPECIFIED.
3. UTILITY CONDUITS & CABLES WITHIN BOULEVARD TO HAVE 0.75 m MINIMUM COVER.
4. WHEN SIDEWALK IS ON NORTH OR EAST SIDE, UTILITY CORRIDOR LOCATION IS REVERSED.
5. SEE GSSD-225.030 FOR TYPICAL SERVICE LOCATIONS.

DISCLAIMER OF WARRANTY
The data is provided "as-is", without warranty of any kind either expressed or implied. Any and all liabilities for damage, direct or indirect, however caused, and resulting in any way by use of the supplied data is the full and final responsibility of the user.

COPYRIGHT
All rights are reserved. No part of the supplied data may be reproduced, or transmitted to others, in any form or by any means, without the written permission of the CITY OF GREATER SUDBURY.

Greater Grand Sudbury

UTILITY SERVICES LOCATION SECTION

DRAWN BY: STS/RF/MEP	REV No: 1
DATE: 2003-03-03	REV DATE: APR/04
SCALE: NTS	CAD/FILE No.: A1986-1 (1 OF 1)
APP'D:	GSSD-225.040